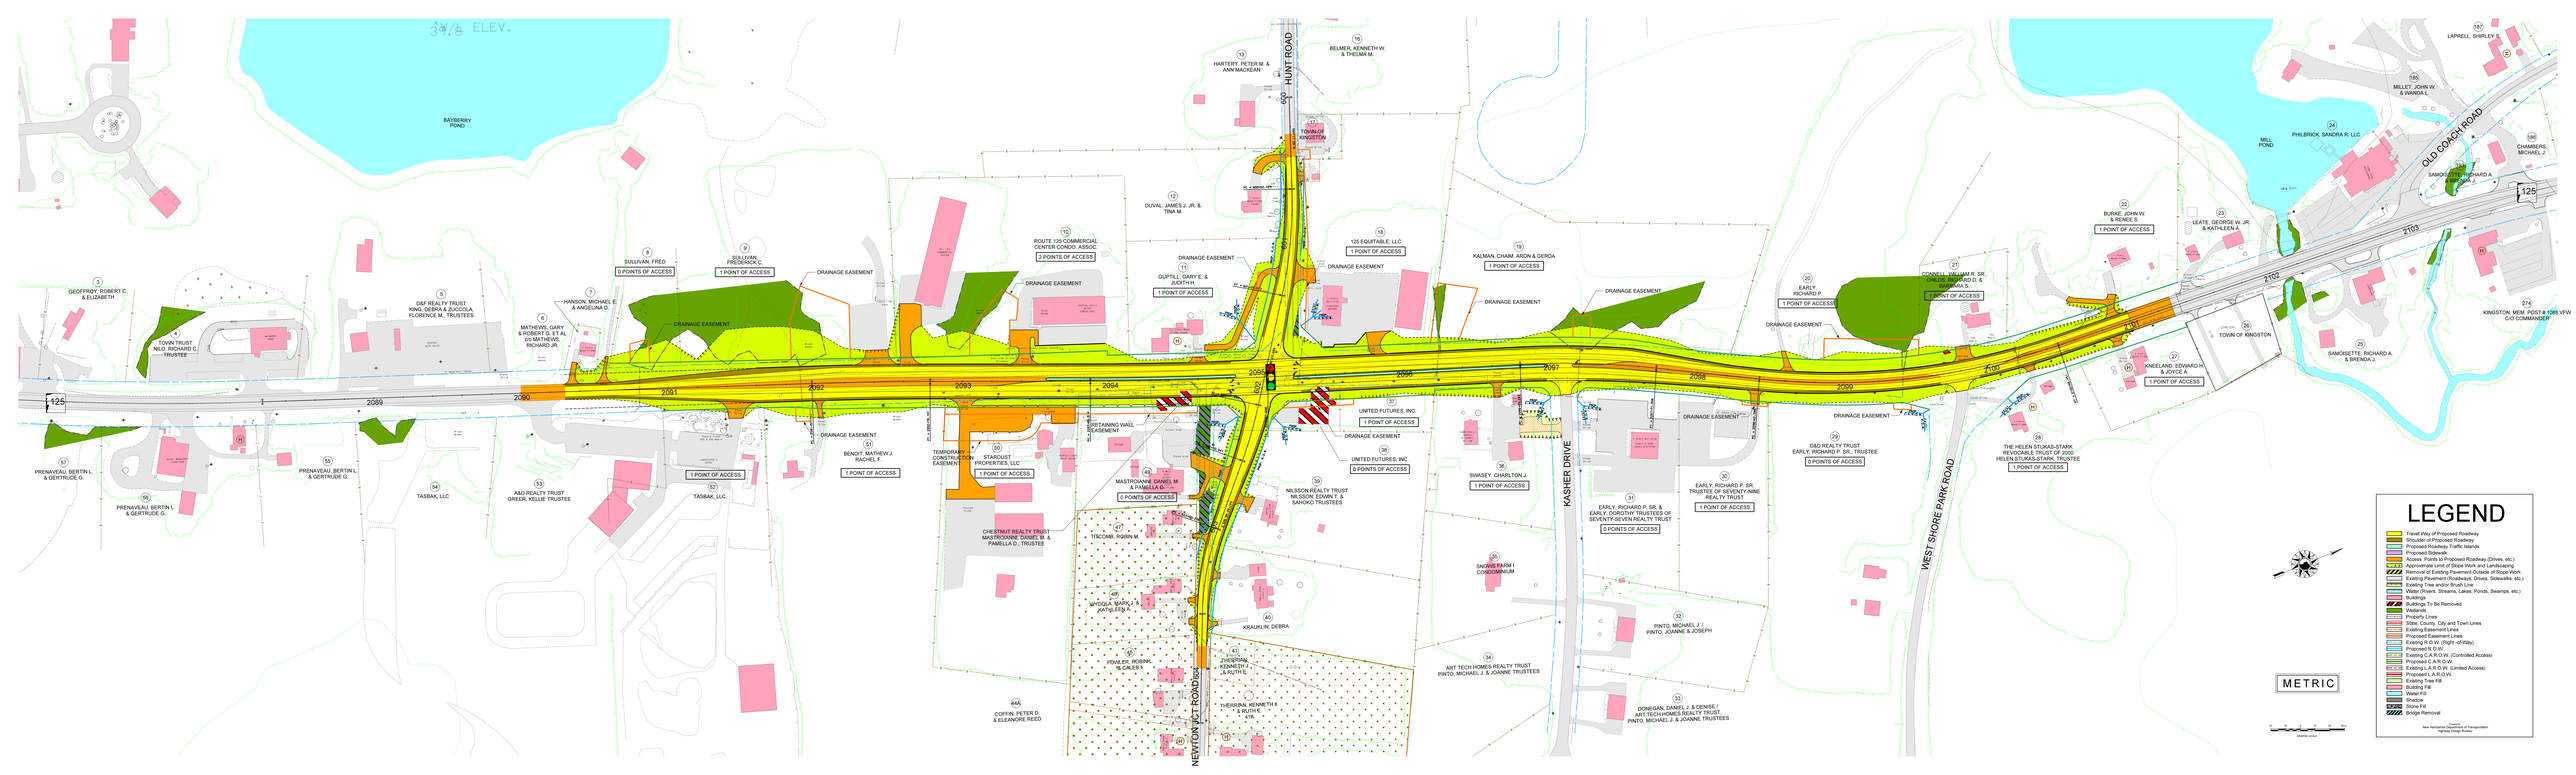
BAYBERRY POND
HUNT ROAD
NEWFONT ROAD
KASHER DRIVE
WEST SHORE PARK ROAD
OLD COACH ROAD
MILL POND
DRAINAGE EASEMENT
1 POINT OF ACCESS
2 POINTS OF ACCESS
0 POINTS OF ACCESS
0 POINTS OF ACCESS
GEOFFROY, ROBERT C. & ELIZABETH
TOWN TRUST N/I/O RICHARD C. TRUSTEE
D&F REALTY TRUST KING, DEBRA & ZUCCOLA FLORENCE M., TRUSTEES
MATHEWS, GARY & ROBERT G. ET AL c/o MATHEWS, RICHARD JR.
HANSON, MICHAEL E & ANGELINA D.
SULLIVAN, FRED
SULLIVAN, FREDERICK C.
ROUTE 125 COMMERCIAL CENTER CONDO. ASSOC.
DUVAL, JAMES J. JR. & TINA M.
GUPTILL, GARY E. & JUDITH H.
HARTERY, PETER M. & ANN MACKEAN
BELMER, KENNETH W. & THELMA M.
TOWN OF KINGSTON
125 EQUITABLE, LLC
KALMAN, CHARI, ARON & GERDA
EARLY, RICHARD P.
CONNELL, WILLIAM F. SR., CHERYL ANN REED D. & BARBARA S.
BURKE, JOHN W. & RENEE S.
LEATE, GEORGE W. JR. & KATHLEEN A.
PHILBRICK, SANDRA R. LLC
MILLET, JOHN W. & WANDA L.
LAPRELL, SHIRLEY S.
CHAMBERS, MICHAEL J.
SAMOISETTE, RICHARD A. & BRENDA J.
KINGSTON, MEM. POST # 1983 V.F.W. C/O COMMANDER
PRENAVEAU, BERTIN L. & GERTRUDE G.
TASBAK, LLC
A&D REALTY TRUST GREER, KELLIE TRUSTEE
BENOIT, MATHEW J. RACHEL F.
TEMPORARY CONSTRUCTION EASEMENT
STARCUST PROPERTIES, LLC
RETAINING WALL EASEMENT
CHESTNUT REALTY TRUST MASTROIANNI, DANIEL M. & PAMELLA D., TRUSTEE
MASTROIANNI, DANIEL M. & PAMELLA D.
TRICOMB, ROBIN M.
WYDOLA, MARK J. & KATIE A.
KRAHLIN, DEBRA
PDWLER, ROBIN L. & CALEB I.
ZHERNAL, KENNETH I. & RUTH C.
THERRIEN, KENNETH H. & RUTH E.
COFFIN, PETER D. & ELEANORE REED
UNITED FUTURES, INC.
UNITED FUTURES, INC.
NILSSEN REALTY TRUST NILSSON, EDWIN T. & SAHOKO TRUSTEES
SWASEY, CHARLTON J.
SNOWSTORM I CONDOMINIUM
ART TECH HOMES REALTY TRUST PINTO, MICHAEL J. & JOANNE TRUSTEES
EARLY, RICHARD P. SR. & EARLY, DOROTHY TRUSTEES OF SEVENTY-SEVEN REALTY TRUST
EARLY, RICHARD P. SR. TRUSTEE OF SEVENTY-NINE REALTY TRUST
PINTO, MICHAEL J. / PINTO, JOANNE & JOSEPH
DONEGAN, DANIEL J. & DENISE / ART TECH HOMES REALTY TRUST PINTO, MICHAEL J. & JOANNE TRUSTEES
D&D REALTY TRUST EARLY, RICHARD P. SR., TRUSTEE
THE HELEN STUKAS-STARK REVOCABLE TRUST OF 2000 HELEN STUKAS-STARK, TRUSTEE
KNEELAND, EDWARD H. & JOYCE A.
TOWN OF KINGSTON
2090
2091
2092
2093
2094
2095
2096
2097
2098
2099
2100
2101
2102
2103
125
LEGEND
Travel Way of Proposed Roadway
Shoulder of Proposed Roadway
Proposed Roadway Traffic Islands
Proposed Sidewalks
Access Points to Proposed Roadway (Drives, etc.)
Approximate Limit of Slope Work and Landscaping
Removal of Existing Pavement Outside of Slope Work
Existing Pavement (Roadways, Drives, Sidewalks, etc.)
Existing Tree and/or Brush Line
Water (Rivers, Streams, Lakes, Ponds, Swamps, etc.)
Buildings
Buildings To Be Removed
Wetlands
Property Lines
Existing Boundary, City and Town Lines
Existing Easement Lines
Proposed Easement Lines
Existing R.O.W. (Right -of-Way)
Proposed R.O.W.
Existing C.A.R.O.W. (Controlled Access)
Proposed C.A.R.O.W.
Existing L.A.R.O.W. (Limited Access)
Proposed L.A.R.O.W.
Existing Tree Fill
Building Fill
Water Fill
Shadow
Stone Fill
Bridge Removal
METRIC
Scale 1:1000
Prepared by
New Hampshire Department of Transportation
Highway Design Bureau